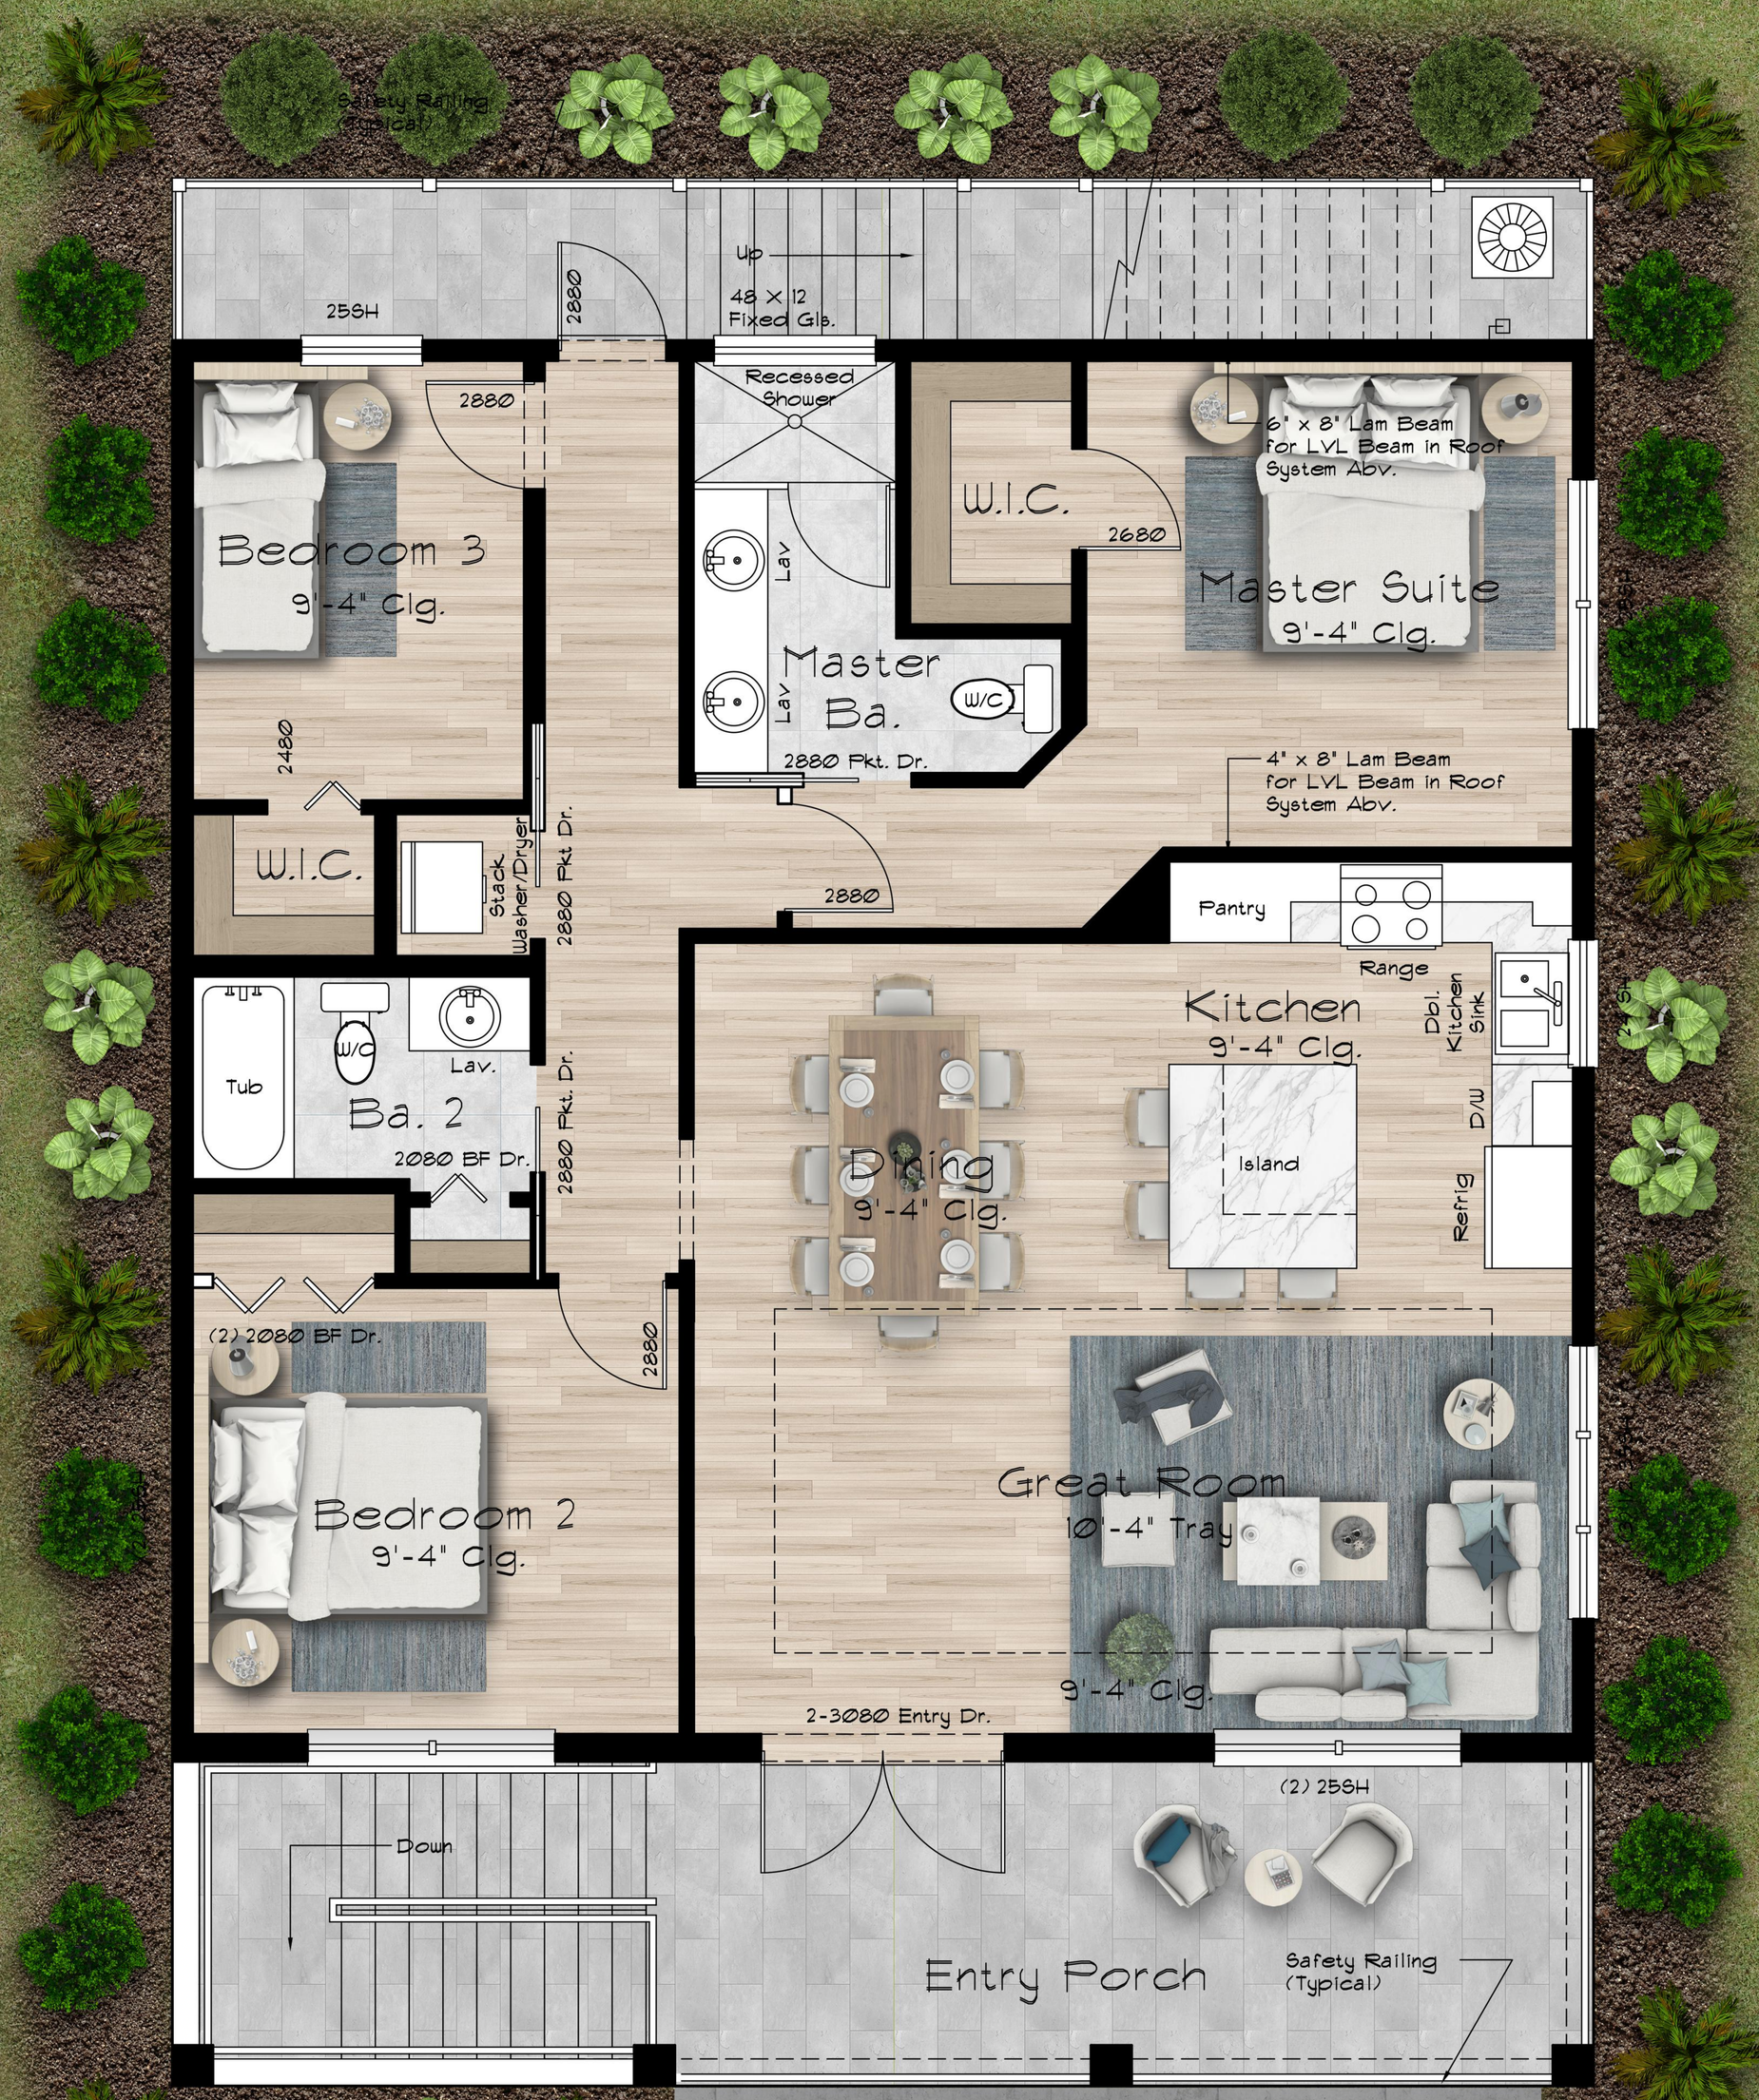

Area Tabulation

Living	1225
Front Porch	135
Rear Deck	50
Roof Top Storage	226
Roof Top Deck	1295
Total	2931

2nd Level Floor Plan w/Callouts

1/4" = 1'-0"