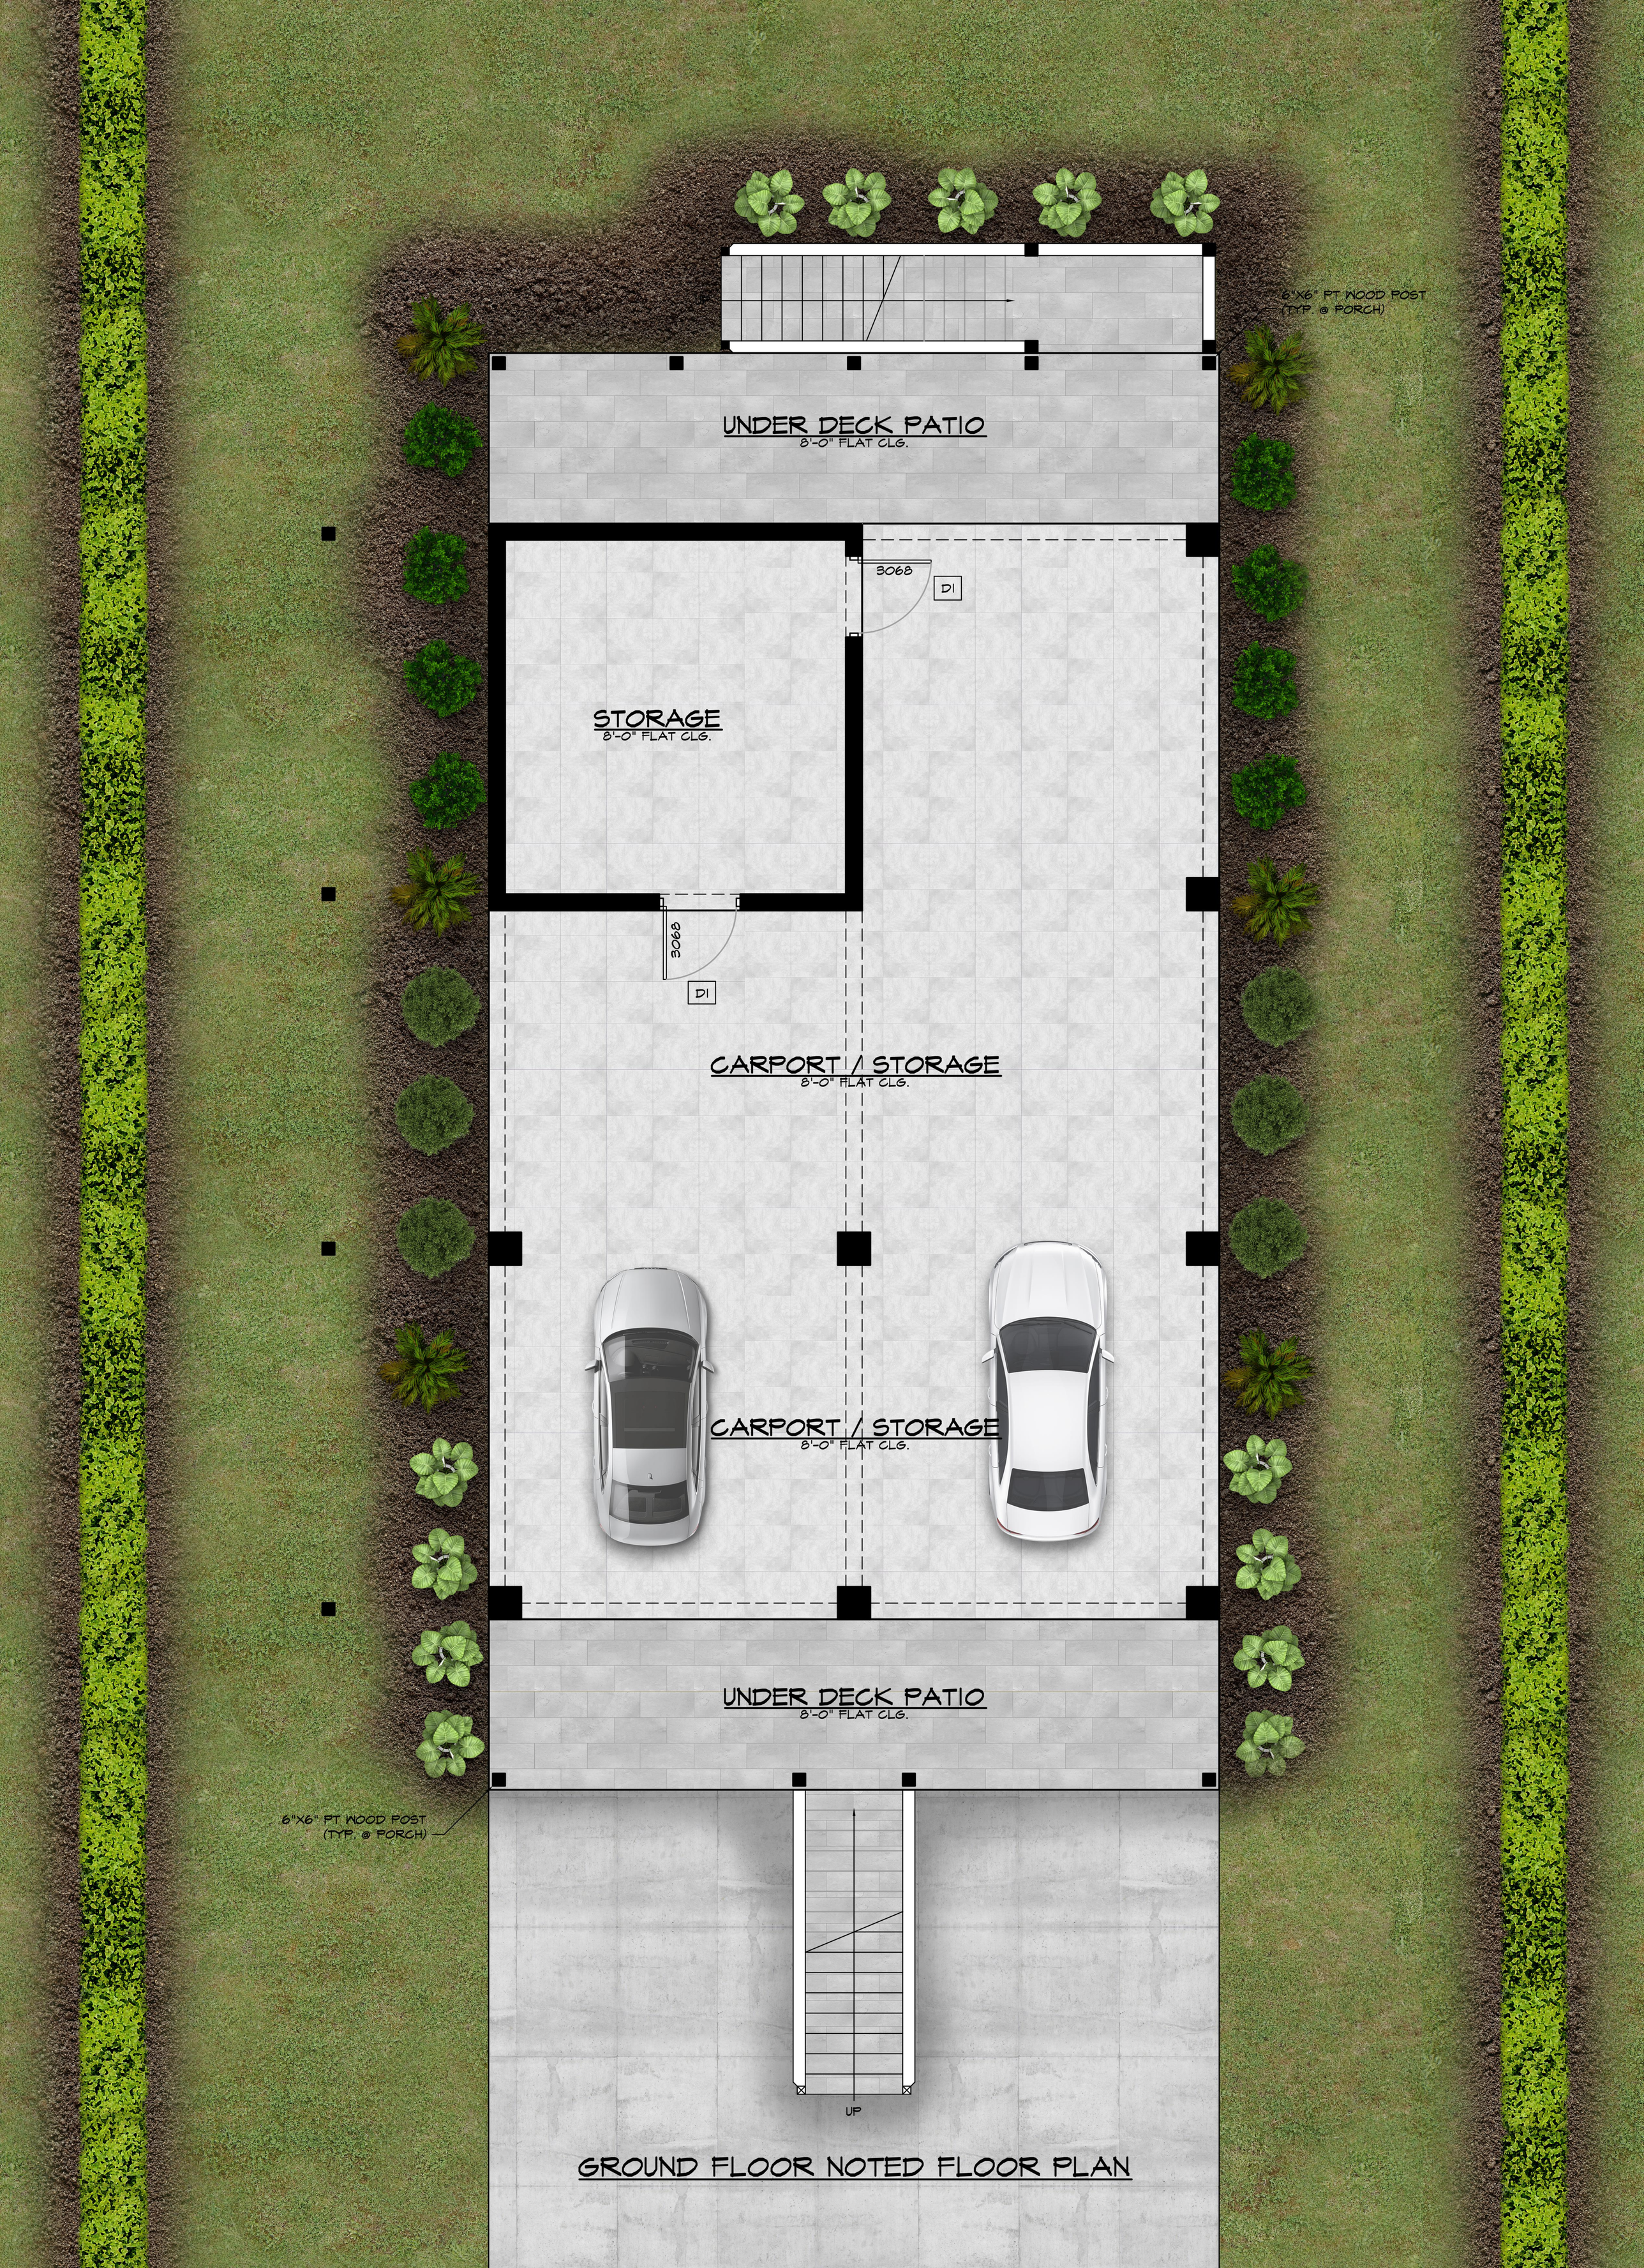
6"X6" PT WOOD POST
(TYP. @ PORCH)
UNDER DECK PATIO
8'-0" FLAT CLG.
STORAGE
8'-0" FLAT CLG.
3068
D1
3068
D1
CARPORT / STORAGE
8'-0" FLAT CLG.
CARPORT / STORAGE
8'-0" FLAT CLG.
UNDER DECK PATIO
8'-0" FLAT CLG.
6"X6" PT WOOD POST
(TYP. @ PORCH)
UP
GROUND FLOOR NOTED FLOOR PLAN

(16) RISERS @ 7"
(15) 10" TREADS W/ 1" NOSING
DN.
6"X6" PT WOOD POST
(TYP. @ PORCH)
42" HGT. (MIN.) BALCONY RAILING
@ PERIMETER OF BALCONY
REAR PORCH
(4) 2X6 BUILT-UP POST
3080
D1
D2
2"X6" EXTERIOR WOOD FRAMED WALL
W/ MIN. R-19 INSULATION
6080 SGD
5068 BYPASS
BEDROOM #2
9'-4" FLAT CLG.
MASTER BEDROOM
9'-4" FLAT CLG.
6080 SGD
2868
25 SH EGRESS
GUEST BATH
9'-4" FLAT CLG.
2880 BARN DR.
23 SH TEMPERED
2868
W.I.C.
9'-4" FLAT CLG.
3068 PKT.
STACKED WASHER & DRYER
INSTANT HOT
2868 BARN DR.
AHU
2080 BF
SCREENED BY OTHERS
SIDE PORCH
9'-4" FLAT CLG.
A
D3
BEDROOM #3
9'-4" FLAT CLG.
9080 PKT. SGD
GREAT ROOM
9'-4" FLAT CLG.
REF.
2680
D/W
DBL SINK
GAS STOVE
35 SH
6080 SGD
DUXXBAK DECKING (TYP. AT PORCH)
FRONT PORCH
42" HGT. (MIN.) BALCONY RAILING
@ PERIMETER OF BALCONY
DN.
(16) RISERS @ 7"
(15) 10" TREADS W/ 1" NOSING
FIRST FLOOR NOTED FLOOR PLAN